



Permit #F00155930-A

FilmL.A., Inc.
6255 W Sunset Blvd, 12th Floor
Hollywood, CA 90028
t: (213)977-8600 - f: (213)977-8601
www.filmla.com

Summary Information

Permit No: F00155930-A

Type of Permit: FILMING

Release Date: 09/09/2019

Production Company KHOMARI FLASH FILMS

Producer Crystal Johnson

Insured Company Name KHOMARI FLASH FILMS

Director Khomari Flash

Contact Phone No. 1 347-397-4806

1st AD Ron Adkins

Contact Phone No. 2

Production Manager Crystal Johnson

Fax

FilmL.A. Coordinator Hans Groszkruger

Address 302 E MANCHESTER BLVD, UNIT
201
INGLEWOOD, California 90302

Location Manager Khomari Flash

Primary Phone Mobile - 347-397-4806

Secondary Phone

Production Title CANCELED

Location Assistant Latoya Coleman

Primary Phone Mobile - 917-434-5732

Secondary Phone

Type of Production Miscellaneous

Fees

Posting 1200 \$276.00

Total Permit Fee \$872.00

Notification Charge \$173.00

Number of Locations 1

LA CITY LANE AND STREET CLOSURE FEE \$312.00

FILMLA NON-REFUNDABLE FILM PERMIT RIDER FEE \$111.00



Summary Information

Location

Location 1 of 1

Page 1 of 2

Permit Number F00155930-A
Production Company KHOMARI FLASH FILMS
Insured Company KHOMARI FLASH FILMS
Production Title CANCELED

Location Manager Khomari Flash
Primary Phone Mobile - 347-397-4806
Secondary Phone

Location Address 12472 Greene Ave, Los Angeles, CA, 90066

Location Type Private Residence

Film Dates 9/9/2019 - 9/10/2019 17:00 - 01:00 1 day

Open or Closed to the Public Closed

Generic Conditions **THE CONSUMPTION OF ALCOHOLIC BEVERAGES AND THE USE OF DRUGS, INCLUDING MARIJUANA, ON LOCATION BY ANY CAST, CREW, OR INVITED GUESTS IS STRICTLY PROHIBITED.**

Community Survey Obtained

Equipment staging and vehicles may park on one side of the street only.

Must Maintain 5' Clearance on Sidewalks/Walkways

No cast or crew parking on area streets

Notify LAPD Pacific Division (310) 482-6334 and comm. (213) 978-6552 1/2 hour prior to any gunfire, brandishing weapons, special effects or simulated emergency or criminal activity.

Number of uniformed officers listed on the permit is a minimum requirement. Permittee remains responsible for deploying a sufficient number of uniformed officers to provide traffic and crowd control to ensure the safety of the film crew and the public.

Traffic control must be done in accordance w/MUTCD

Traffic Officers Required

Uniformed officers shall have a copy of the film permit in their possession and are required to confirm that all traffic control signage devices are in place.

Please see attached document Greene ave (closure) from Centinel to Westlawn- Khomari Flash Films.pdf

Equipment on Location	Type	Quantity	Personnel on Location	Type	Quantity
	Cast/Crew vehicles	20		Cast	8
				Crew	20
				Extras	10
				Off-Duty/Retired LAPD Officer(s)	2

Filming Activities Camera in car; Drive by; Drive ups & away; Driving shots; Emergency vehicles with flashing lights; Equipment across street; Equipment on property; Exterior Dialogue; Exterior establishing shots; Exterior motion without sound; Handheld equipment; Interior and exterior dialogue; Interior and exterior motion without sound; Interior Dialogue; Precision driving (within or below posted speed limit only); Talent in police uniforms;

Jurisdiction Political: Los Angeles City - Council District 11

Police: Los Angeles Police Department
Fire: Los Angeles City

Thomas Guide Page: 672

Grid: D5

Approvals LOS ANGELES CITY POLICE DEPARTMENT

Gabriel Martinez

FILMLA CLOSURES

Adrian Fayad

LOS ANGELES CITY DEPARTMENT OF PUBLIC WORKS

Vanessa Martin

Coordinator Note RIDER "A" RELEASES LOCATION

Parking
Base Camp
 Location Type : Filming
 Location

Crew Parking
 Location Type : Other
 Location

302 E Manchester Blvd, Inglewood,
 CA, 90301



Summary Information

Location

Location 1 of 1

Page 2 of 2

Permit Number F00155930-A
Production Company KHOMARI FLASH FILMS
Insured Company KHOMARI FLASH FILMS
Production Title CANCELED

Location Manager Khomari Flash
Primary Phone Mobile - 347-397-4806
Secondary Phone

Posting "No Parking" signs E/S GREEN AV, WESTLAWN AV-CENTINELA AV

Approximate Footage 901 - 1200

Log Number 253928

Date(s) 9/9/2019 to 9/10/2019

Time(s) 00:00 to 00:00

Lane / Full Closure FULL CLOSURE GREEN AV, WESTLAWN AV-CENTINELA AV


Approximate Footage 901 - 1200

Date(s) 9/9/2019 to 9/10/2019

Time(s) 17:00 to 04:00

- R3-1
- R3-2
- R11-4
- R11-2

- M4-10(L)
- M4-10(R)
- W20-2
- W20-3

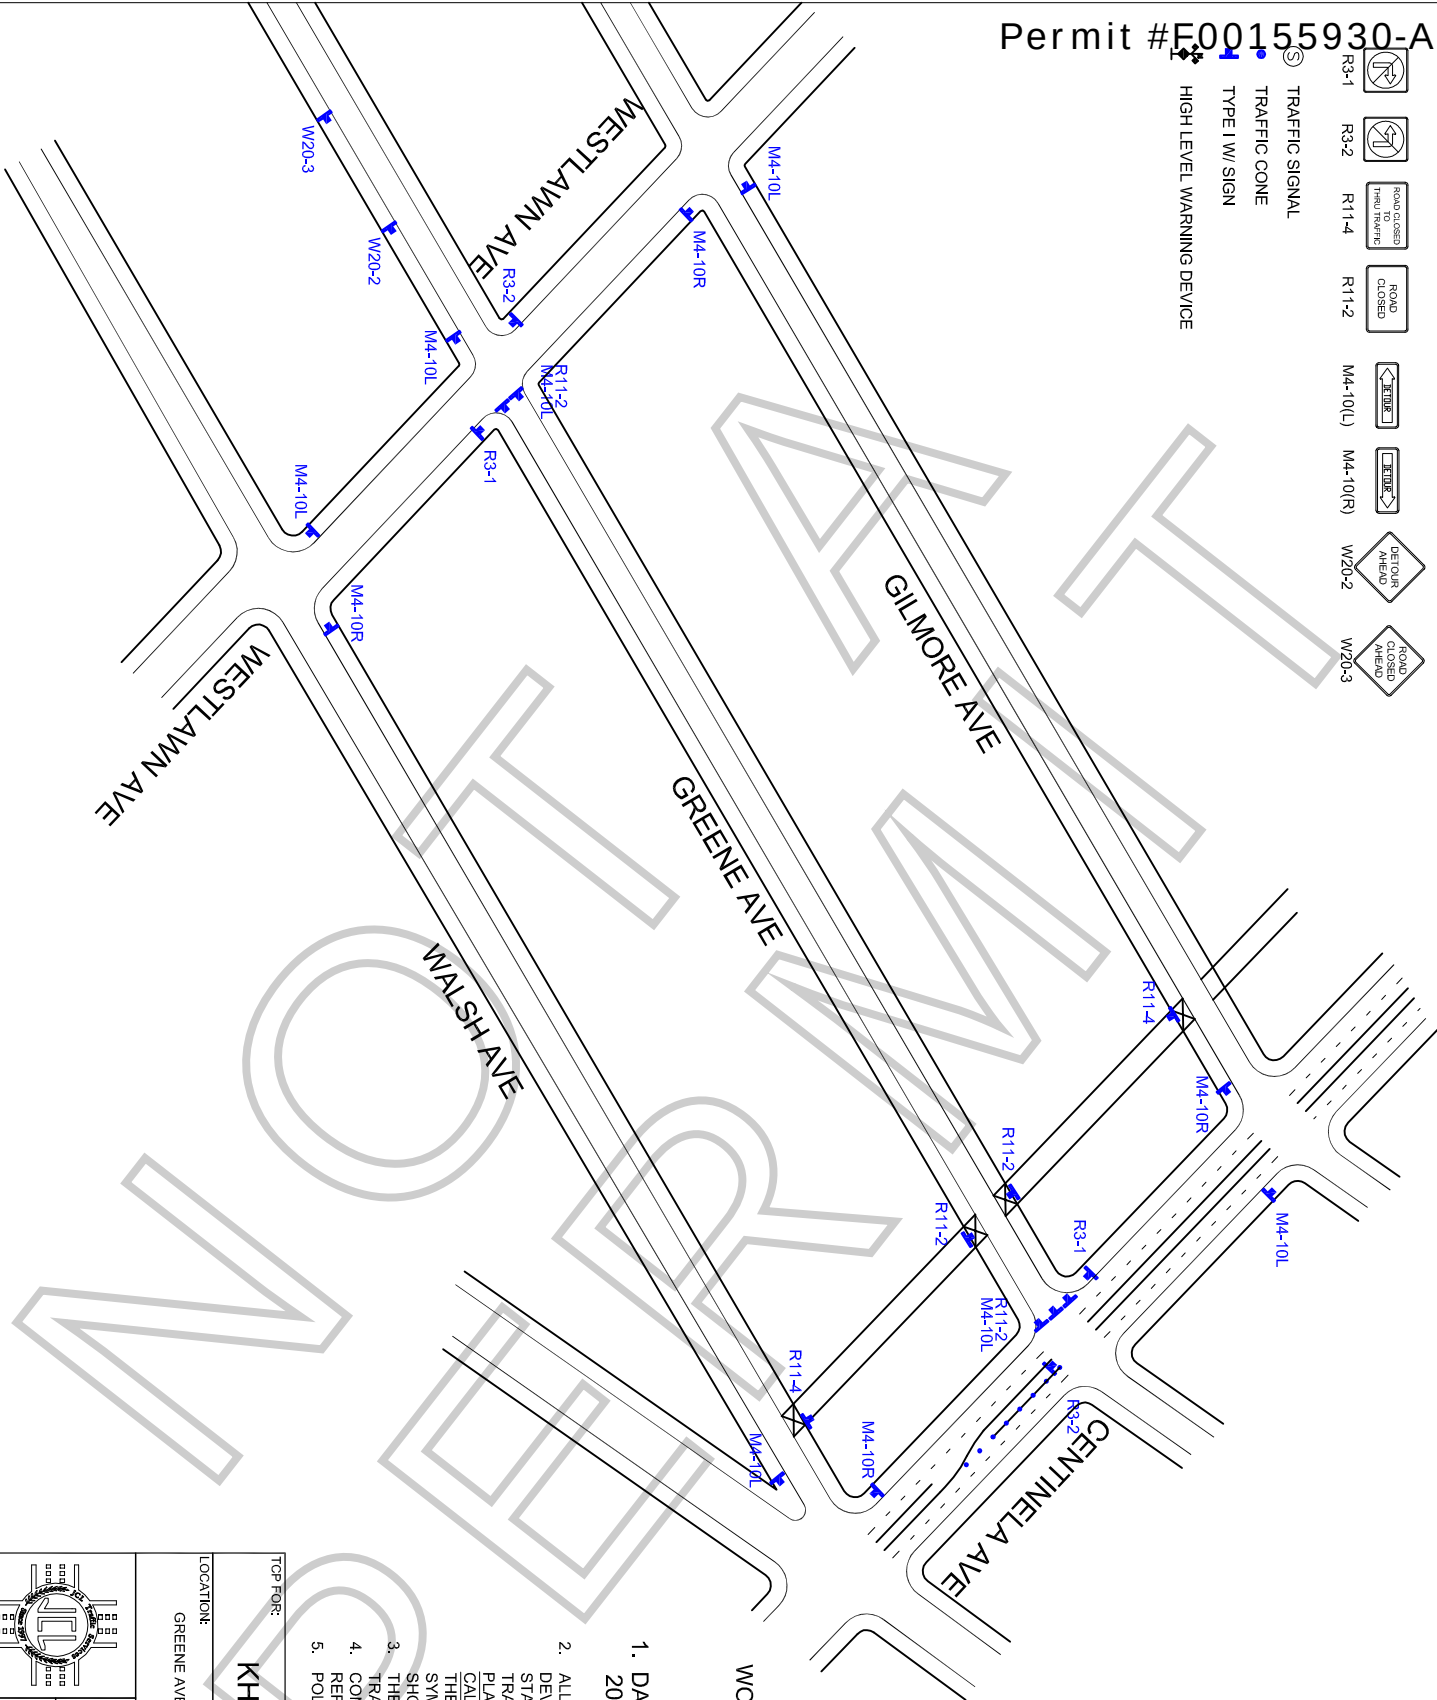

ALL TRAFFIC CONTROL
WILL BE INSTALLED TO
MEET OR EXCEED THE
LATEST CALMUTCD
MINIMUM REQUIREMENTS



WORK ZONE TRAFFIC CONTROL
PLAN
GENERAL NOTES


1. DATE/TIME: 9-9-19 FROM
20:00 HOURS TO 04:00 HOURS.
2. ALL SIGNING, STRIPING, AND TRAFFIC CONTROL
DEVICES SHALL CONFORM TO THE (CURRENT)
STATE OF CALIFORNIA DEPARTMENT OF
TRANSPORTATION (CALTRANS) STANDARD
PLANS AND STANDARD SPECIFICATIONS
CALIFORNIA MUTCD, AND ANY ADDENDUMS
THERE TO, AND AS SHOWN ON THESE PLANS,
SYMBOLS AND ABBREVIATIONS USED ARE
SHOWN ON CALTRANS STANDARD PLANS.
THERE WILL BE NO INTERFERENCE WITH
3. TRAFFIC SIGNALS OR CROSSWALKS.
4. CONES WILL BE 26" MINIMUM HEIGHT AND HAVE
REFLECTORIZED SLEEVES FOR NIGHT WORK.
5. POLICE WILL DIRECT TRAFFIC IF NECESSARY.

KHOMARI FLASH FILMS

LOCATION:

GREENE AVE (CLOSURE) FROM CENTINELA TO WESTLAWN
LOS ANGELES, CA

CONTACT: CRYSTAL JOHNSON
516.754.1290
crystalchanelf@gmail.com

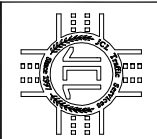

JCL TRAFFIC SERVICES
(213) 622-9775
C31-CA Lic # 805357

DATE

REVISIONS

SCALE: N.T.S.

FILM LA: HANS GROSZKARJGER

DRAFTER: MANUEL A.